
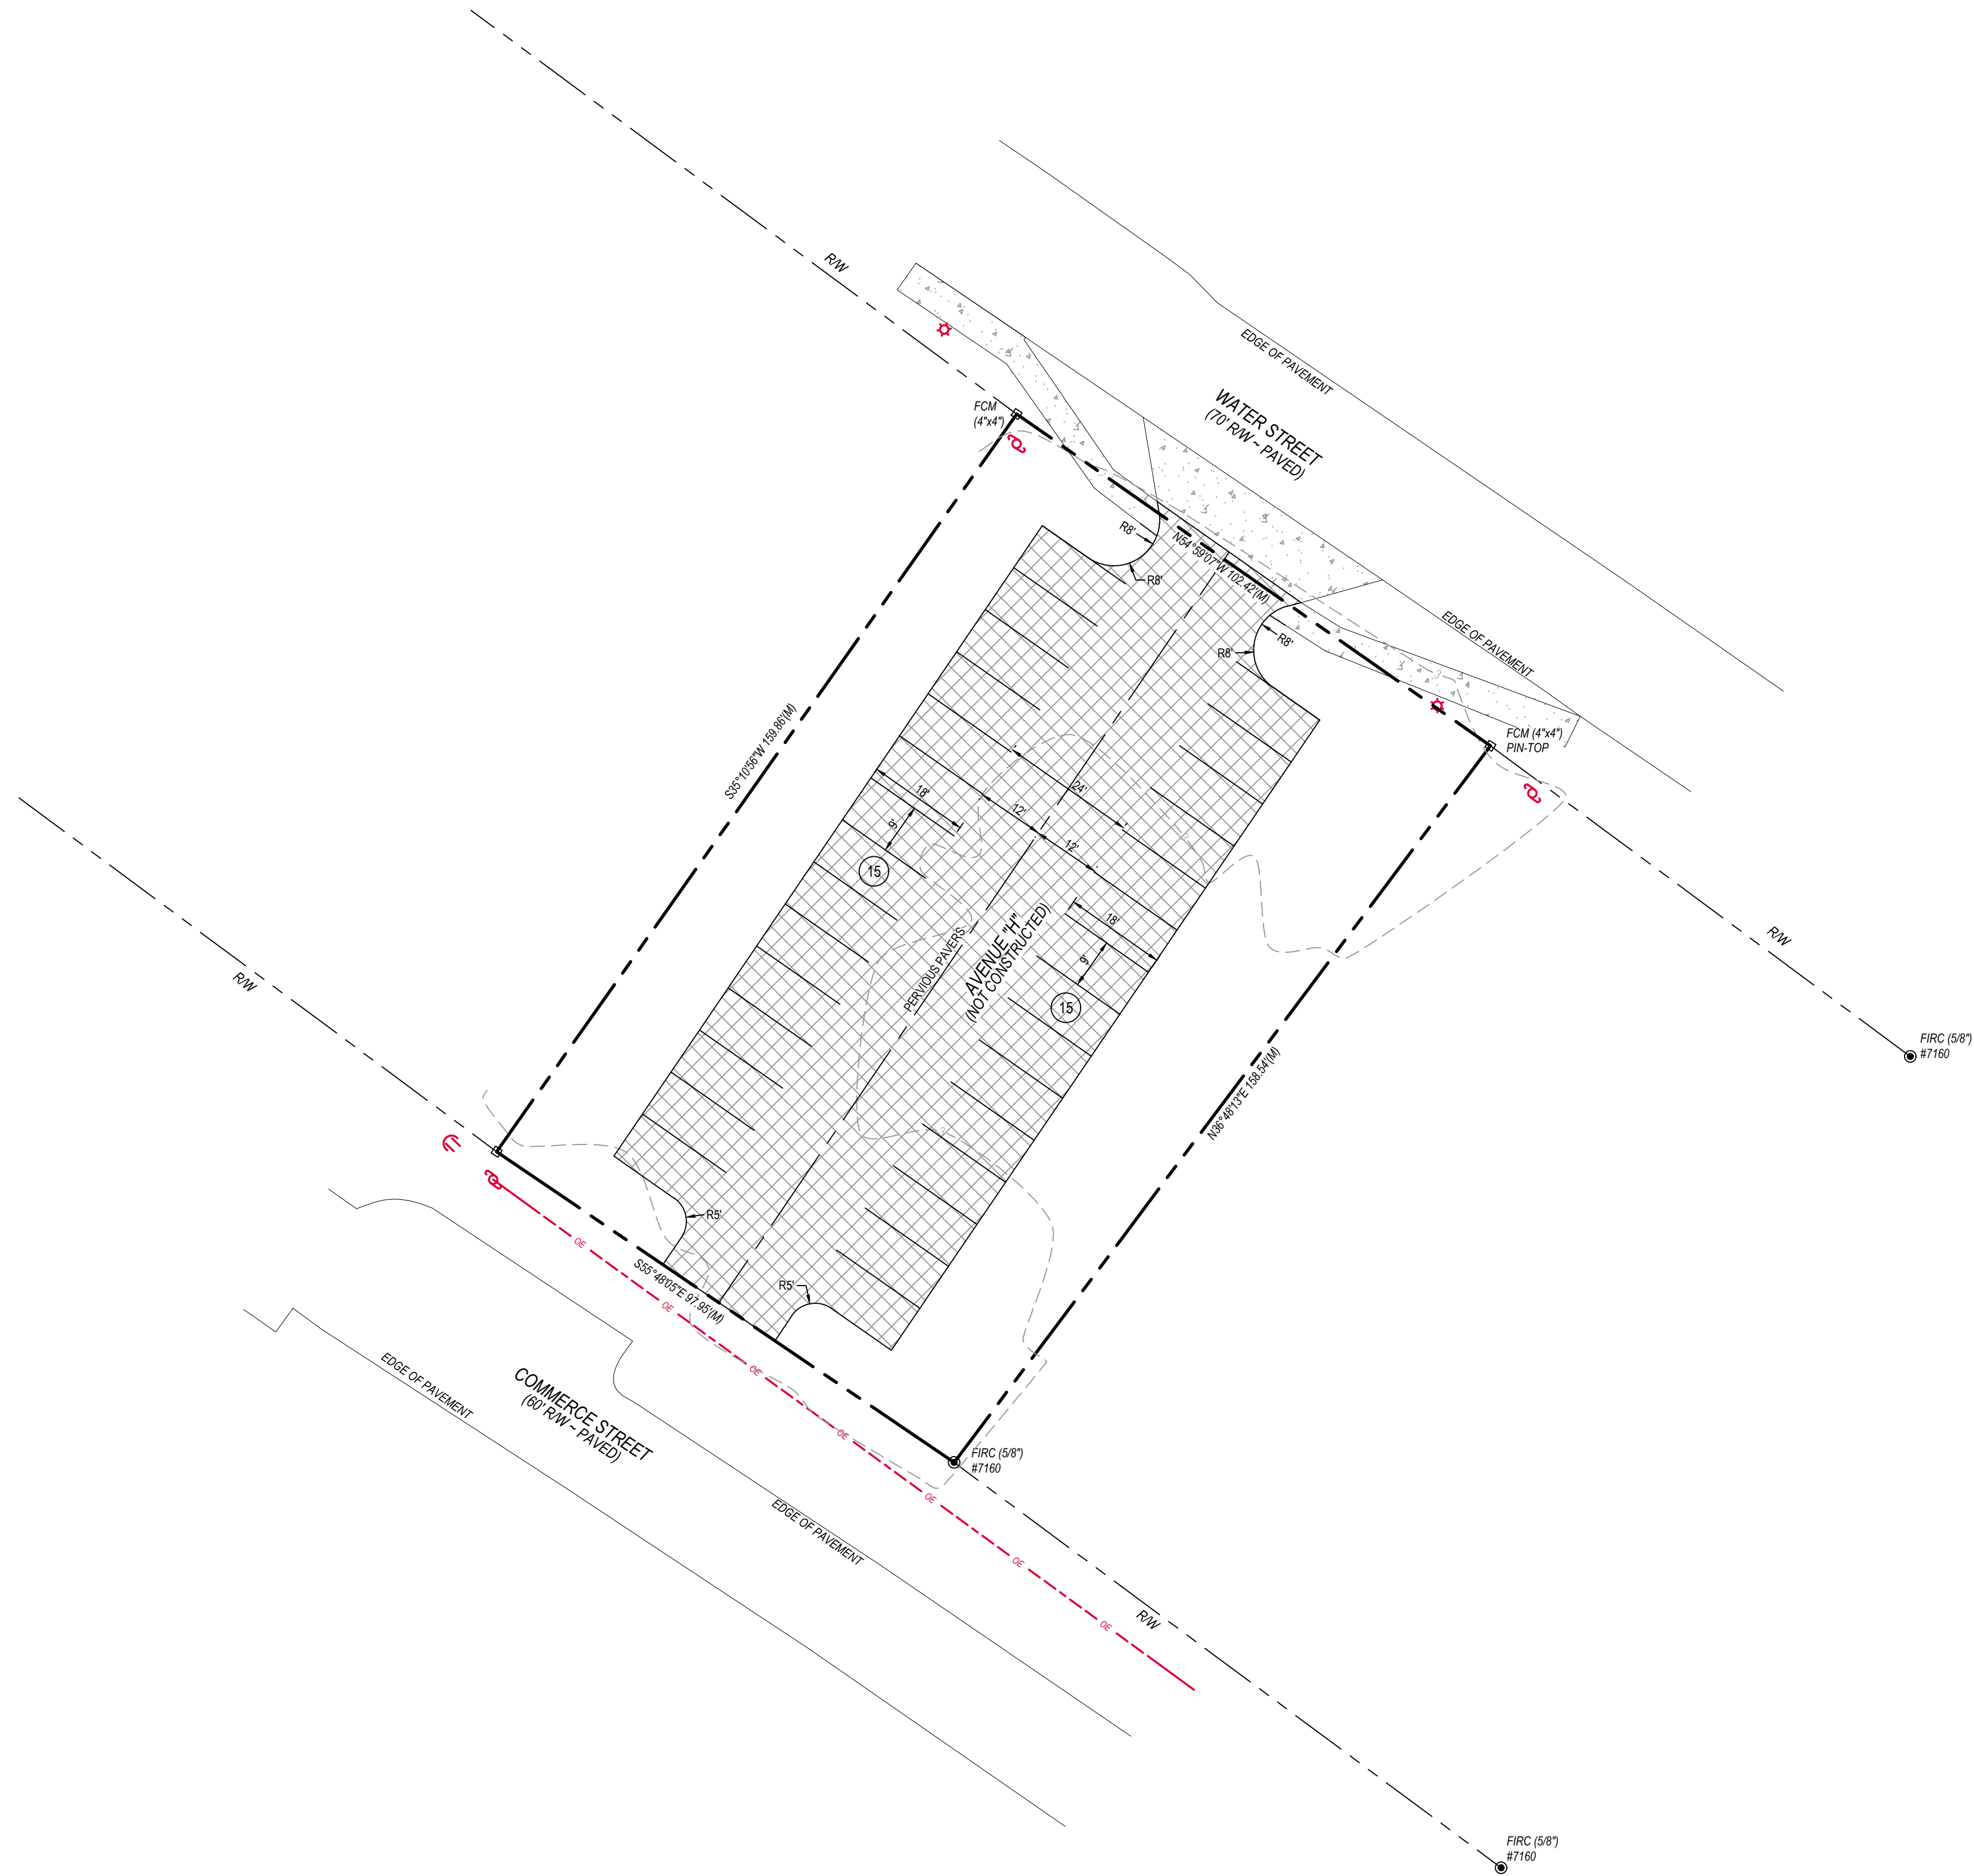
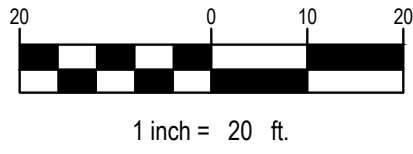


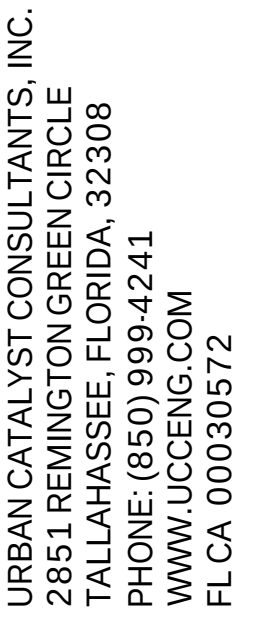

September 9, 2026 (15:58:22 EST)
F:\26025.00 - APALACHICOLA AVE H PARKING LDT\CADD\SITE PLAN\26025.00-BASE.DWG

[illegible]

APALACHICOLA AVE H PARKING LOT

CONCEPT PLAN

LEON COUNTY

FLORIDA

SEAN K. MARSTON, P.E.
LICENSE NUMBER 55987


DRAWN BY: T.H.W.

CHECKED BY: S.K.M.


DATE: 09/09/2026

SHEET **C-100**

PROJECT No. 26025.00

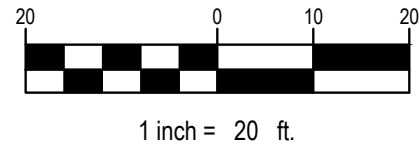

September 9, 2026 (15:58:22 EST)
F:\26025.00 - APALACHICOLA AVE H PARKING LDT\CADD\SITE PLAN\26025.00-BASE.DWG

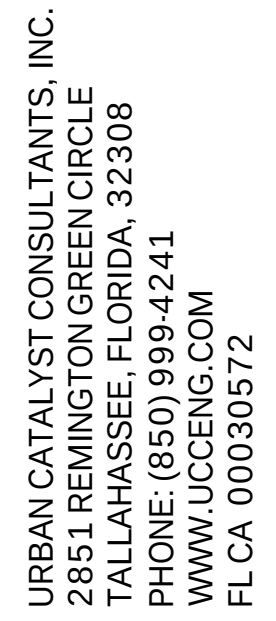[illegible]

APALACHICOLA AVE H PARKING LOT

LEON COUNTY
FLORIDA

SEAN K. MARSTON, P.E.
LICENSE NUMBER 55987

DRAWN BY: T.H.W.

CHECKED BY: S.K.M.

DATE: 09/09/2026

SHEET **C-100.1**

PROJECT No.	26025.00
-------------	----------